
SAN DIEGO INTERNATIONAL AIRPORT

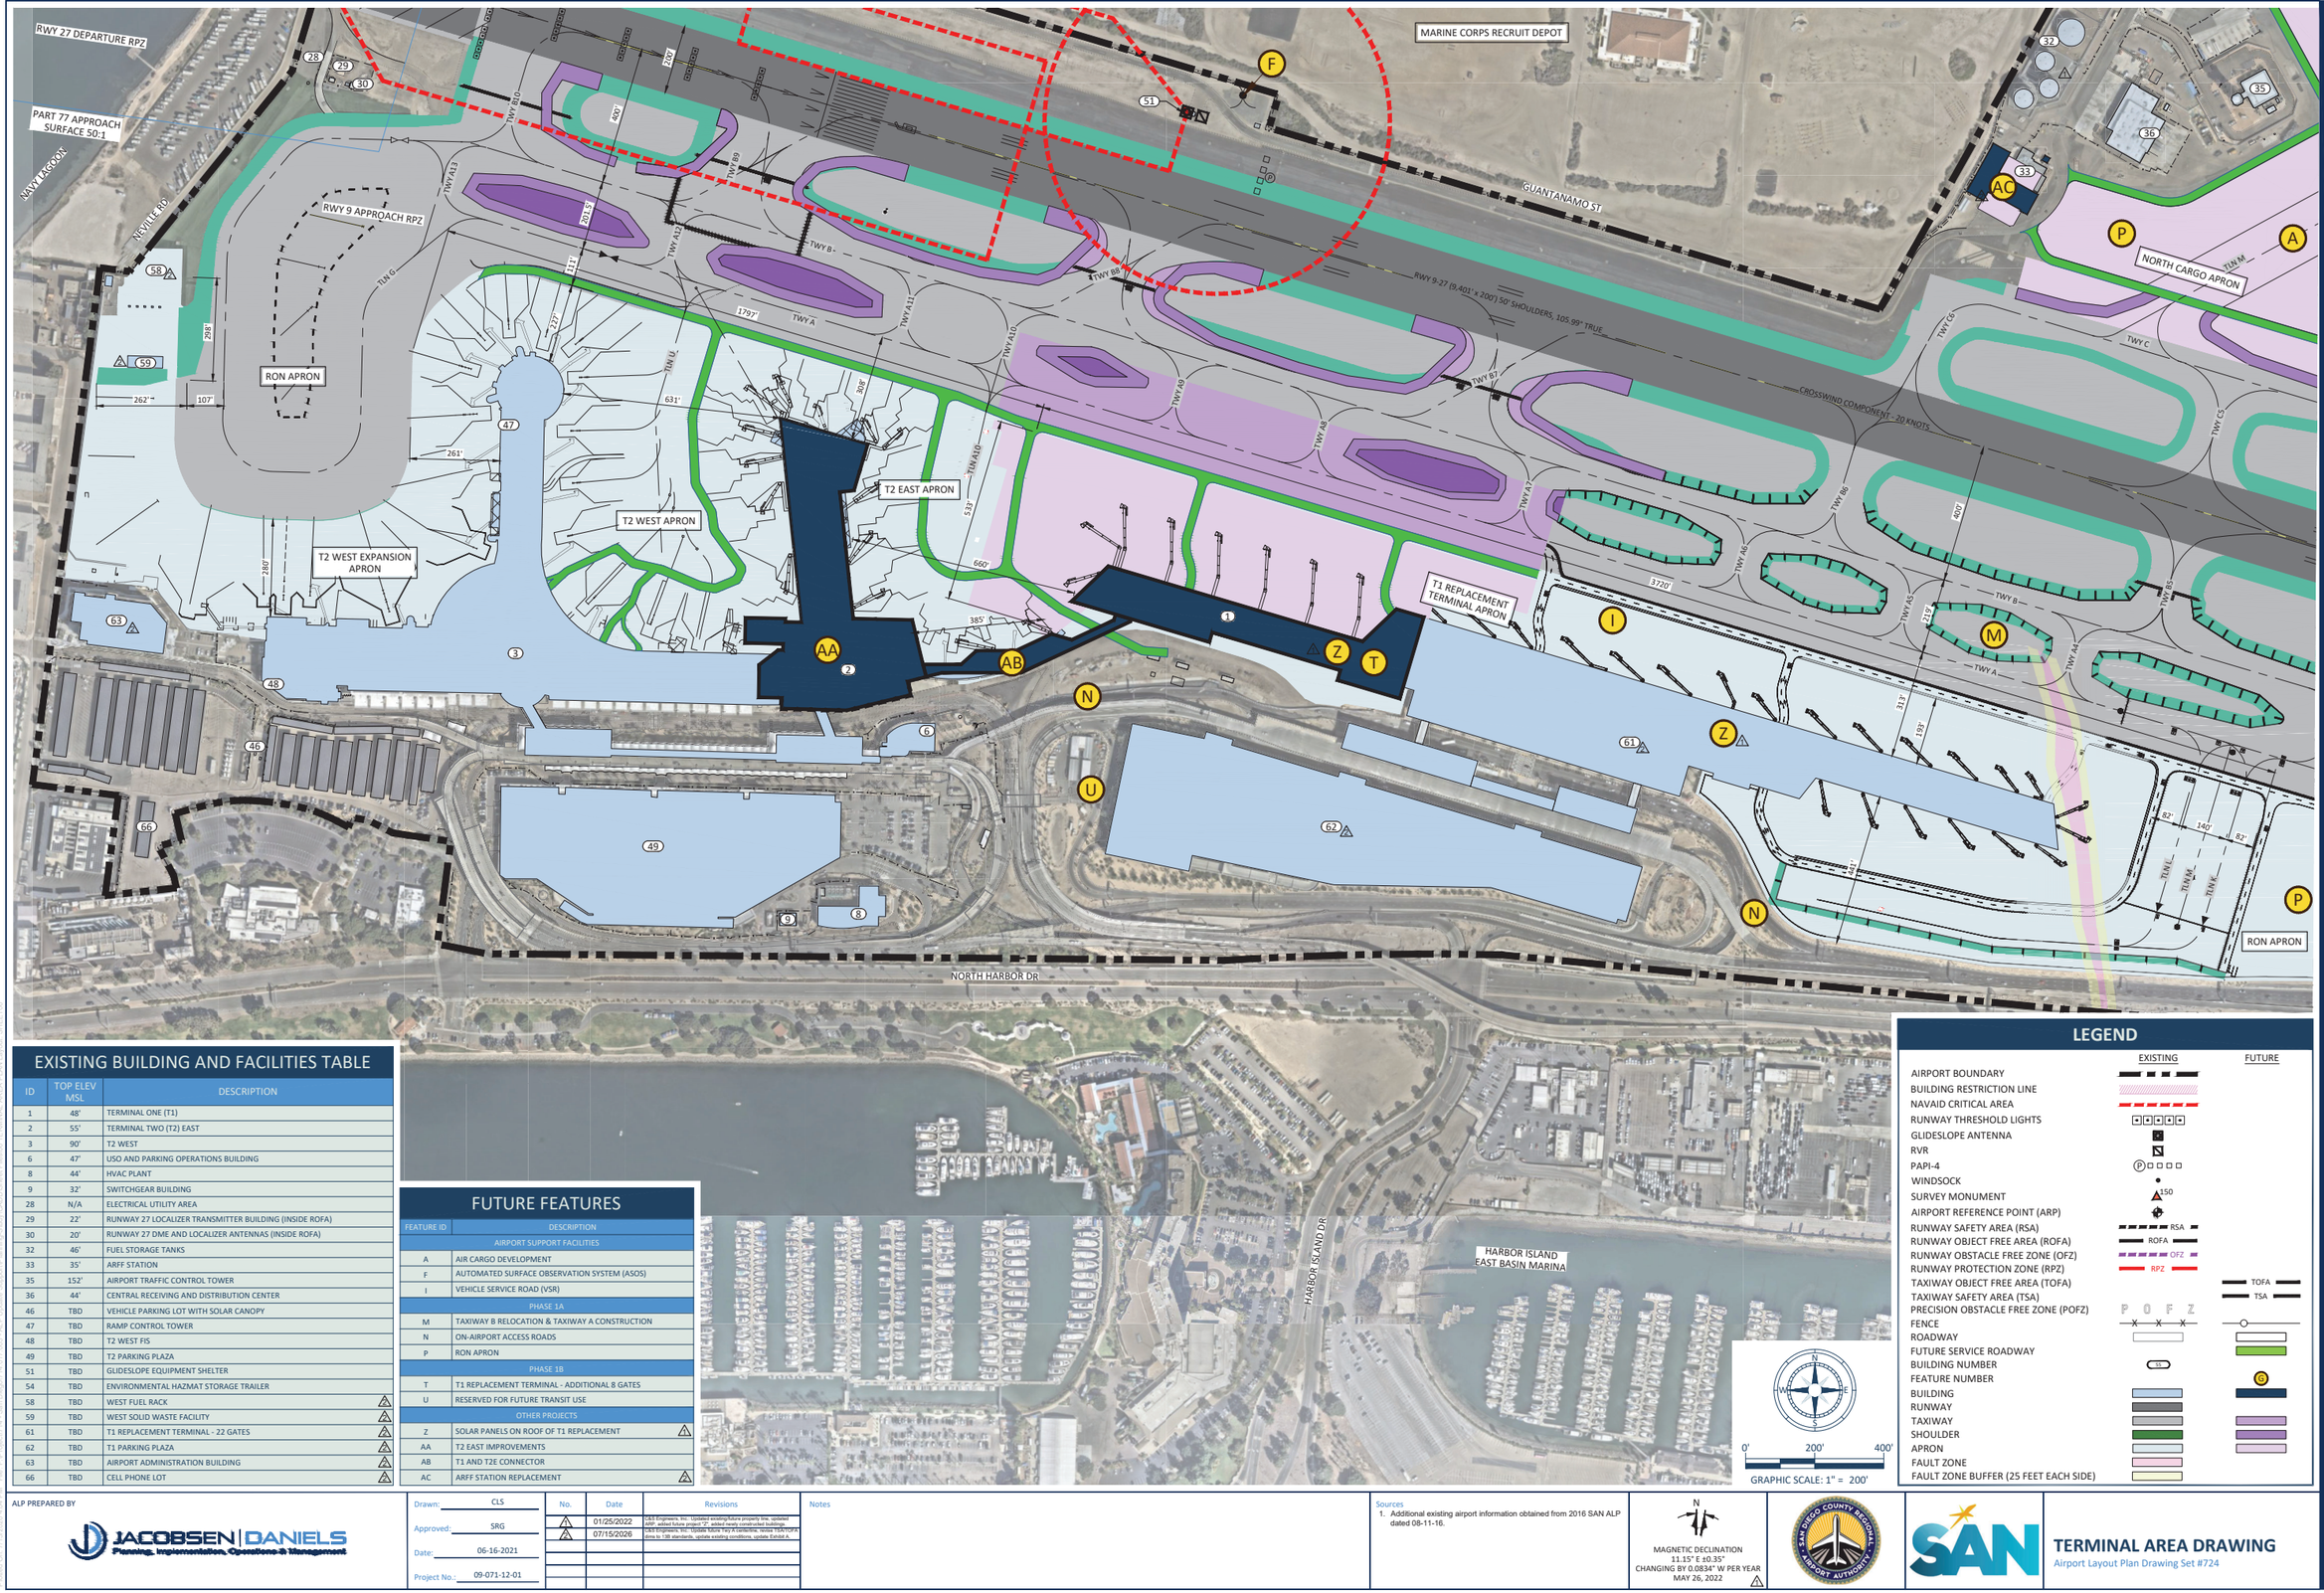

EXISTING BUILDING AND FACILITIES TABLE

ID	TOP ELEV MSL	DESCRIPTION
1	48'	TERMINAL ONE (T1)
2	55'	TERMINAL TWO (T2) EAST
3	90'	T2 WEST
6	47'	USO AND PARKING OPERATIONS BUILDING
8	44'	HVAC PLANT
9	32'	SWITCHGEAR BUILDING
28	N/A	ELECTRICAL UTILITY AREA
29	22'	RUNWAY 27 LOCALIZER TRANSMITTER BUILDING (INSIDE ROFA)
30	20'	RUNWAY 27 DME AND LOCALIZER ANTENNAS (INSIDE ROFA)
32	46'	FUEL STORAGE TANKS
33	35'	ARFF STATION
35	152'	AIRPORT TRAFFIC CONTROL TOWER
36	44'	CENTRAL RECEIVING AND DISTRIBUTION CENTER
46	TBD	VEHICLE PARKING LOT WITH SOLAR CANOPY
47	TBD	RAMP CONTROL TOWER
48	TBD	T2 WEST FIS
49	TBD	T2 PARKING PLAZA
51	TBD	GLIDESLOPE EQUIPMENT SHELTER
54	TBD	ENVIRONMENTAL HAZMAT STORAGE TRAILER
58	TBD	WEST FUEL RACK ⚠
59	TBD	WEST SOLID WASTE FACILITY ⚠
61	TBD	T1 REPLACEMENT TERMINAL - 22 GATES ⚠
62	TBD	T1 PARKING PLAZA ⚠
63	TBD	AIRPORT ADMINISTRATION BUILDING ⚠
66	TBD	CELL PHONE LOT ⚠

FUTURE FEATURES

FEATURE ID	DESCRIPTION
	AIRPORT SUPPORT FACILITIES
A	AIR CARGO DEVELOPMENT
F	AUTOMATED SURFACE OBSERVATION SYSTEM (ASOS)
I	VEHICLE SERVICE ROAD (VSR)
	PHASE 1A
M	TAXIWAY B RELOCATION & TAXIWAY A CONSTRUCTION
N	ON-AIRPORT ACCESS ROADS
P	RON APRON
	PHASE 1B
T	T1 REPLACEMENT TERMINAL - ADDITIONAL 8 GATES
U	RESERVED FOR FUTURE TRANSIT USE
	OTHER PROJECTS
Z	SOLAR PANELS ON ROOF OF T1 REPLACEMENT ⚠
AA	T2 EAST IMPROVEMENTS
AB	T1 AND T2E CONNECTOR
AC	ARFF STATION REPLACEMENT ⚠

LEGEND

	EXISTING	FUTURE
AIRPORT BOUNDARY		
BUILDING RESTRICTION LINE		
NAVAID CRITICAL AREA		
RUNWAY THRESHOLD LIGHTS		
GLIDESLOPE ANTENNA		
RVR		
PAPI-4		
WINDSOCK		
SURVEY MONUMENT	150	
AIRPORT REFERENCE POINT (ARP)		
RUNWAY SAFETY AREA (RSA)	RSA	
RUNWAY OBJECT FREE AREA (ROFA)	ROFA	
RUNWAY OBSTACLE FREE ZONE (OFZ)	OFZ	
RUNWAY PROTECTION ZONE (RPZ)	RPZ	
TAXIWAY OBJECT FREE AREA (TOFA)		TOFA
TAXIWAY SAFETY AREA (TSA)		TSA
PRECISION OBSTACLE FREE ZONE (POFZ)	P O F Z	
FENCE	X X X	
ROADWAY		
FUTURE SERVICE ROADWAY		
BUILDING NUMBER	55	
FEATURE NUMBER		G
BUILDING		
RUNWAY		
TAXIWAY		
SHOULDER		
APRON		
FAULT ZONE		
FAULT ZONE BUFFER (25 FEET EACH SIDE)		

ALP PREPARED BY

JACOBSEN | DANIELS
Planning, Implementation, Operations & Management

Drawn: CLS
Approved: SRG
Date: 06-16-2021
Project No.: 09-071-12-01

No.	Date	Revisions
1	01/25/2022	C&S Engineers, Inc.: Updated existing/future property line, updated ARP, added future project "Z", added newly constructed buildings.
2	07/15/2026	C&S Engineers, Inc.: Update future TWY A centerline, revise TAXIWAY A dims to 136 standards, update existing conditions, update Exhibit A.

Notes

Sources
1. Additional existing airport information obtained from 2016 SAN ALP dated 08-11-16.

N
MAGNETIC DECLINATION
11.15° E ±0.35°
CHANGING BY 0.0834° W PER YEAR
MAY 26, 2022 ⚠

SAN DIEGO COUNTY REGIONAL AIRPORT AUTHORITY

SAN

TERMINAL AREA DRAWING

Airport Layout Plan Drawing Set #724

Plotted On: 7/15/2026 4:04 PM File: F:\Projects\714 - San Diego\714.017.001 - ALP Update Support\Planning\5-Study\CAD\Sheet Files\06 TERMINAL AREA PLAN Layout SHEET06