



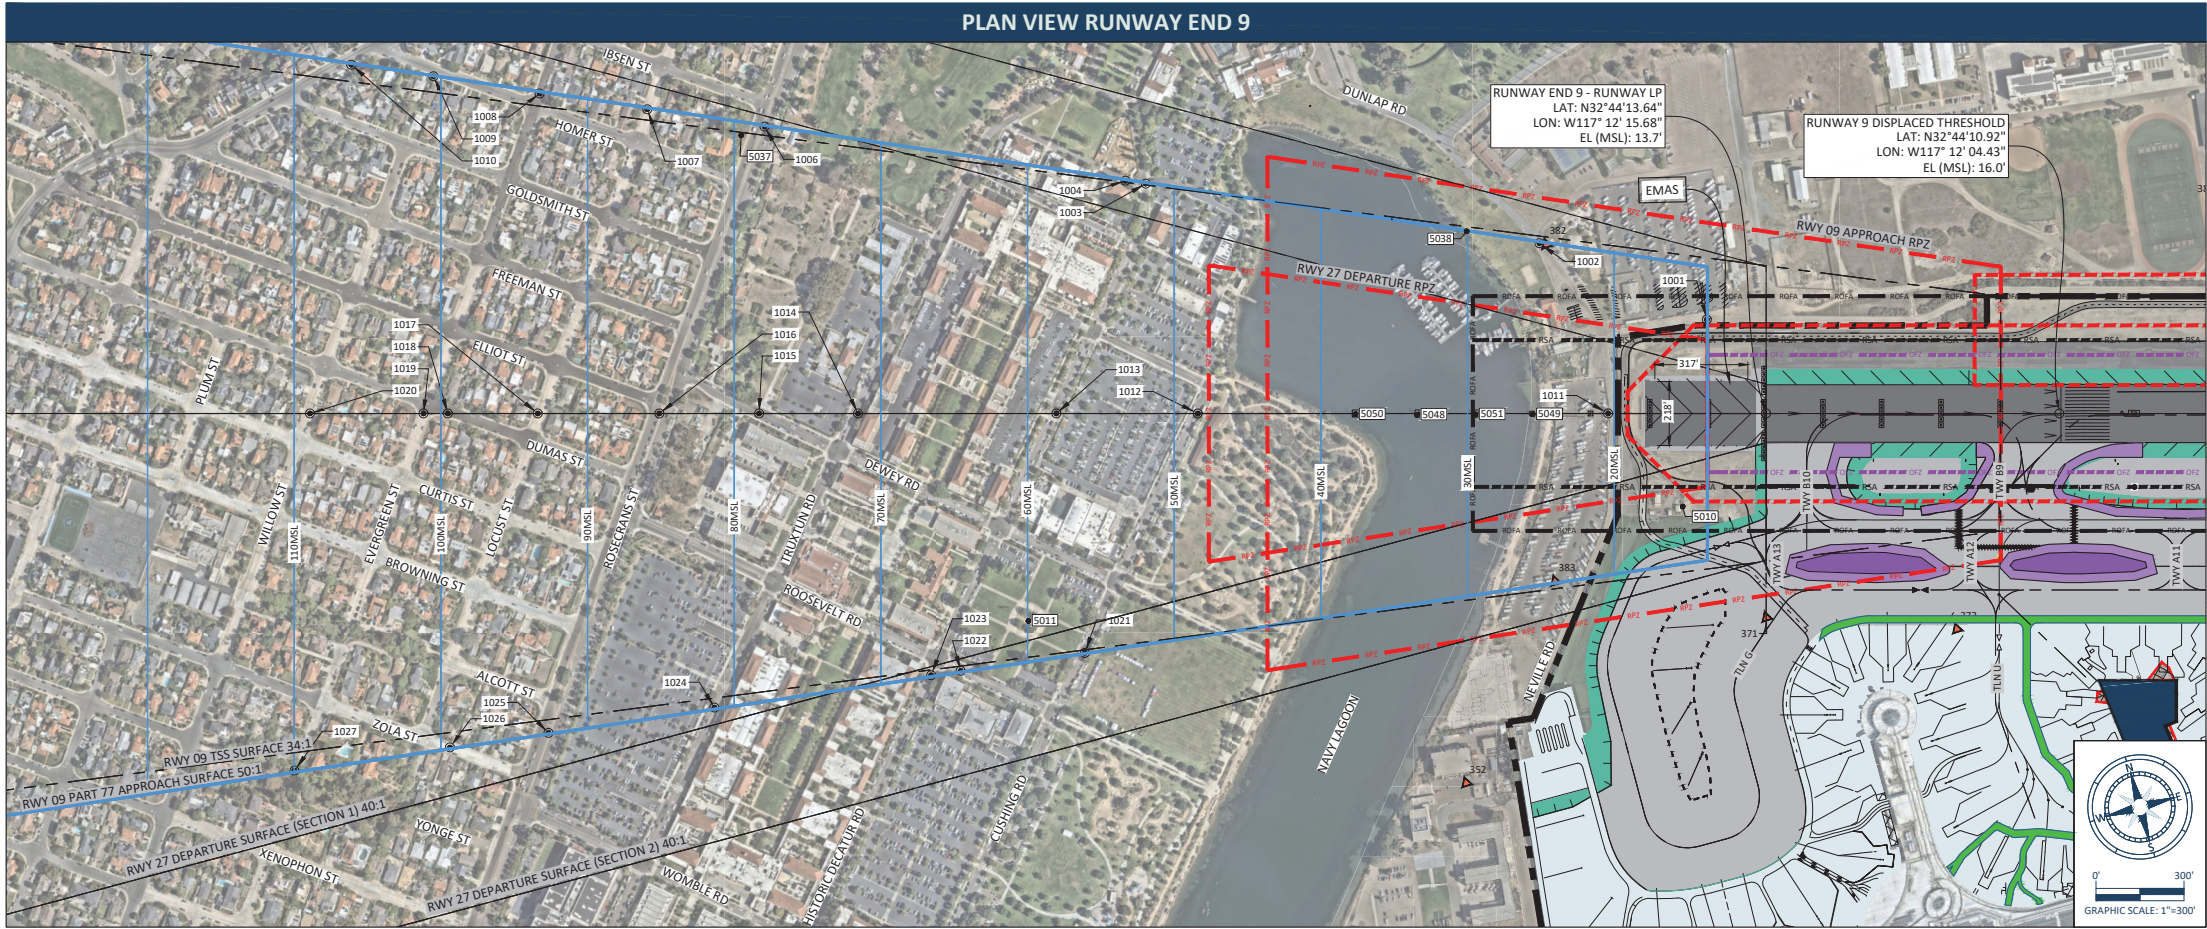

SURFACE OBSTRUCTION TABLE										
OB ID	AIRPORT ID	DESCRIPTION	TOP ELEV MSL	AGL	P77 APP	TSS	DEP	DISP	TE EDO	
5010	06-027450	NAVAID	28	19	12.6	-19.8	-42.2	TBD	TBD	
5011	06-027451	POLE	118	103	58.1	4.5	41.4	TBD	TBD	
5037	06-042187	TREE	169	0	89.6	26.7	67.9	TBD	TBD	
5038	06-042190	TREE	71	0	57.4	1.5	-48.4	TBD	TBD	
5048	06-147619	POLE	22	22	-11.4	-52.4	-21.5	TBD	TBD	
5049	06-147653	POLE	14	14	-11.7	-48.8	-19.6	TBD	TBD	
5050	06-147655	POLE	26	26	-11.7	-54.6	-22.7	TBD	TBD	
5051	06-147665	POLE	18	18	-11.4	-50.6	-20.5	TBD	TBD	

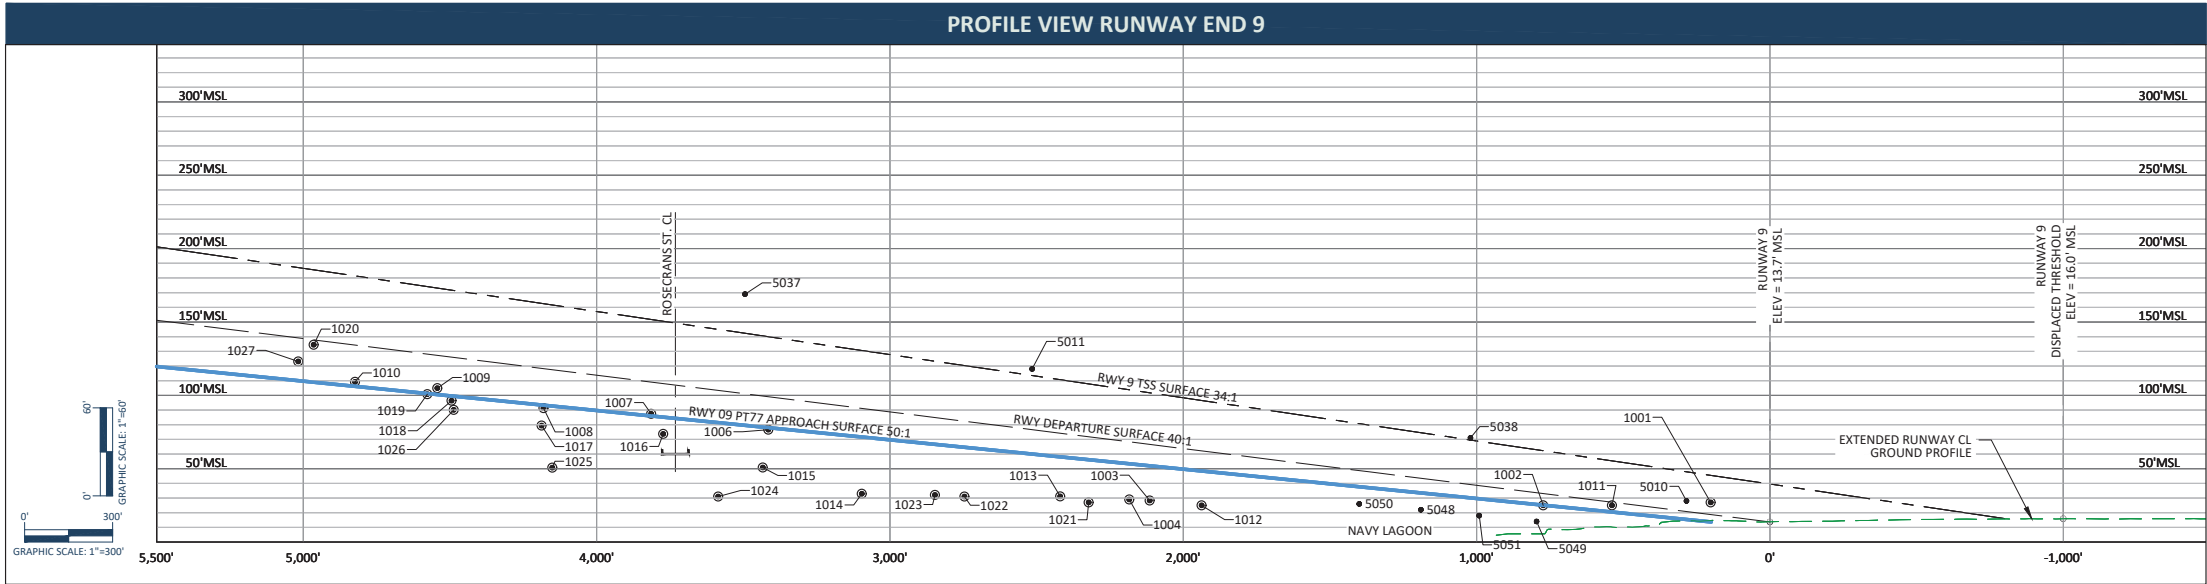

TRAVERSE WAY ELEVATION DATA				
NO.	OBJECT	TOP ELEV (MSL)	PART77 PEN (FEET)	RESOLUTION
1001	PUBLIC ROAD TW	27.00	13	NONE
1002	PUBLIC ROAD TW	25.00	0	NONE
1003	PUBLIC ROAD TW	28.30	-24	NONE
1004	PUBLIC ROAD TW	29.00	-24	NONE
1005	PUBLIC ROAD TW	31.00	-32	NONE
1006	PUBLIC ROAD TW	76.61	-1	NONE
1007	PUBLIC ROAD TW	87.38	1	NONE
1008	PUBLIC ROAD TW	91.22	-2	NONE
1009	PUBLIC ROAD TW	101.49	1	NONE
1010	PUBLIC ROAD TW	109.17	3	NONE
1011	PUBLIC ROAD TW	25.00	5	NONE
1012	PUBLIC ROAD TW	25.00	-23	NONE
1013	PUBLIC ROAD TW	31.07	-27	NONE
1014	PUBLIC ROAD TW	32.90	-39	NONE
1015	PUBLIC ROAD TW	50.80	-28	NONE
1016	PUBLIC ROAD TW	73.66	-11	NONE
1017	PUBLIC ROAD TW	79.33	-14	NONE
1018	PUBLIC ROAD TW	96.34	-3	NONE
1019	PUBLIC ROAD TW	100.78	0	NONE
1020	PUBLIC ROAD TW	134.51	26	NONE
1021	PUBLIC ROAD TW	27.00	-29	NONE
1022	PUBLIC ROAD TW	31.00	-34	NONE
1023	PUBLIC ROAD TW	32.04	-35	NONE
1024	PUBLIC ROAD TW	31.01	-50	NONE
1025	PUBLIC ROAD TW	50.70	-42	NONE
1026	PUBLIC ROAD TW	90.09	-9	NONE
1027	PUBLIC ROAD TW	123.11	13	NONE

LEGEND

EXISTING

- AIRPORT BOUNDARY
- BUILDING RESTRICTION LINE
- NAVAID CRITICAL AREA
- RUNWAY SAFETY AREA (RSA)
- RUNWAY OBJECT FREE AREA (ROFA)
- RUNWAY OBSTACLE FREE ZONE (OFZ)
- RUNWAY PROTECTION ZONE (RPZ)
- EDGE OF WATER

EXISTING

- TAXIWAY OBJECT FREE AREA (TOFA)
- TAXIWAY SAFETY AREA (TSA)
- PRECISION OBSTACLE FREE ZONE (POFZ)
- TREE LINE
- FENCE
- TRAVERSE WAY POINT WITH ADJUSTED MSL ELEV
- FEATURE NUMBER

FUTURE

- TOFA
- TSA

ROADWAY

- DEMOLITION
- BUILDING
- RUNWAY
- TAXIWAY
- SHOULDER
- APRON
- WINDSOCK

EXISTING

-

FUTURE

-

ABBREVIATIONS

ELEV - ELEVATION

OB ID - OBSTACLE IDENTIFIER

DESC - DESCRIPTION OF OBSTACLE

PT77 SURF PEN - PART 77 APPROACH SURFACE PENETRATION

DEP SURF PEN - DEPARTURE SURFACE PENETRATION

TSS SURF PEN - THRESHOLD SITING SURFACE PENETRATION

DISP - DISPOSITION

TE EDO - TRIGGERING EVENT/EXPECTED DATE OF DISPOSITION

TBD - TO BE DETERMINED

MSL - MEAN SEA LEVEL

AGL - ABOVE GROUND LEVEL

NOTE: ALL NUMERICAL VALUES IN TABLE REPRESENT FEET.